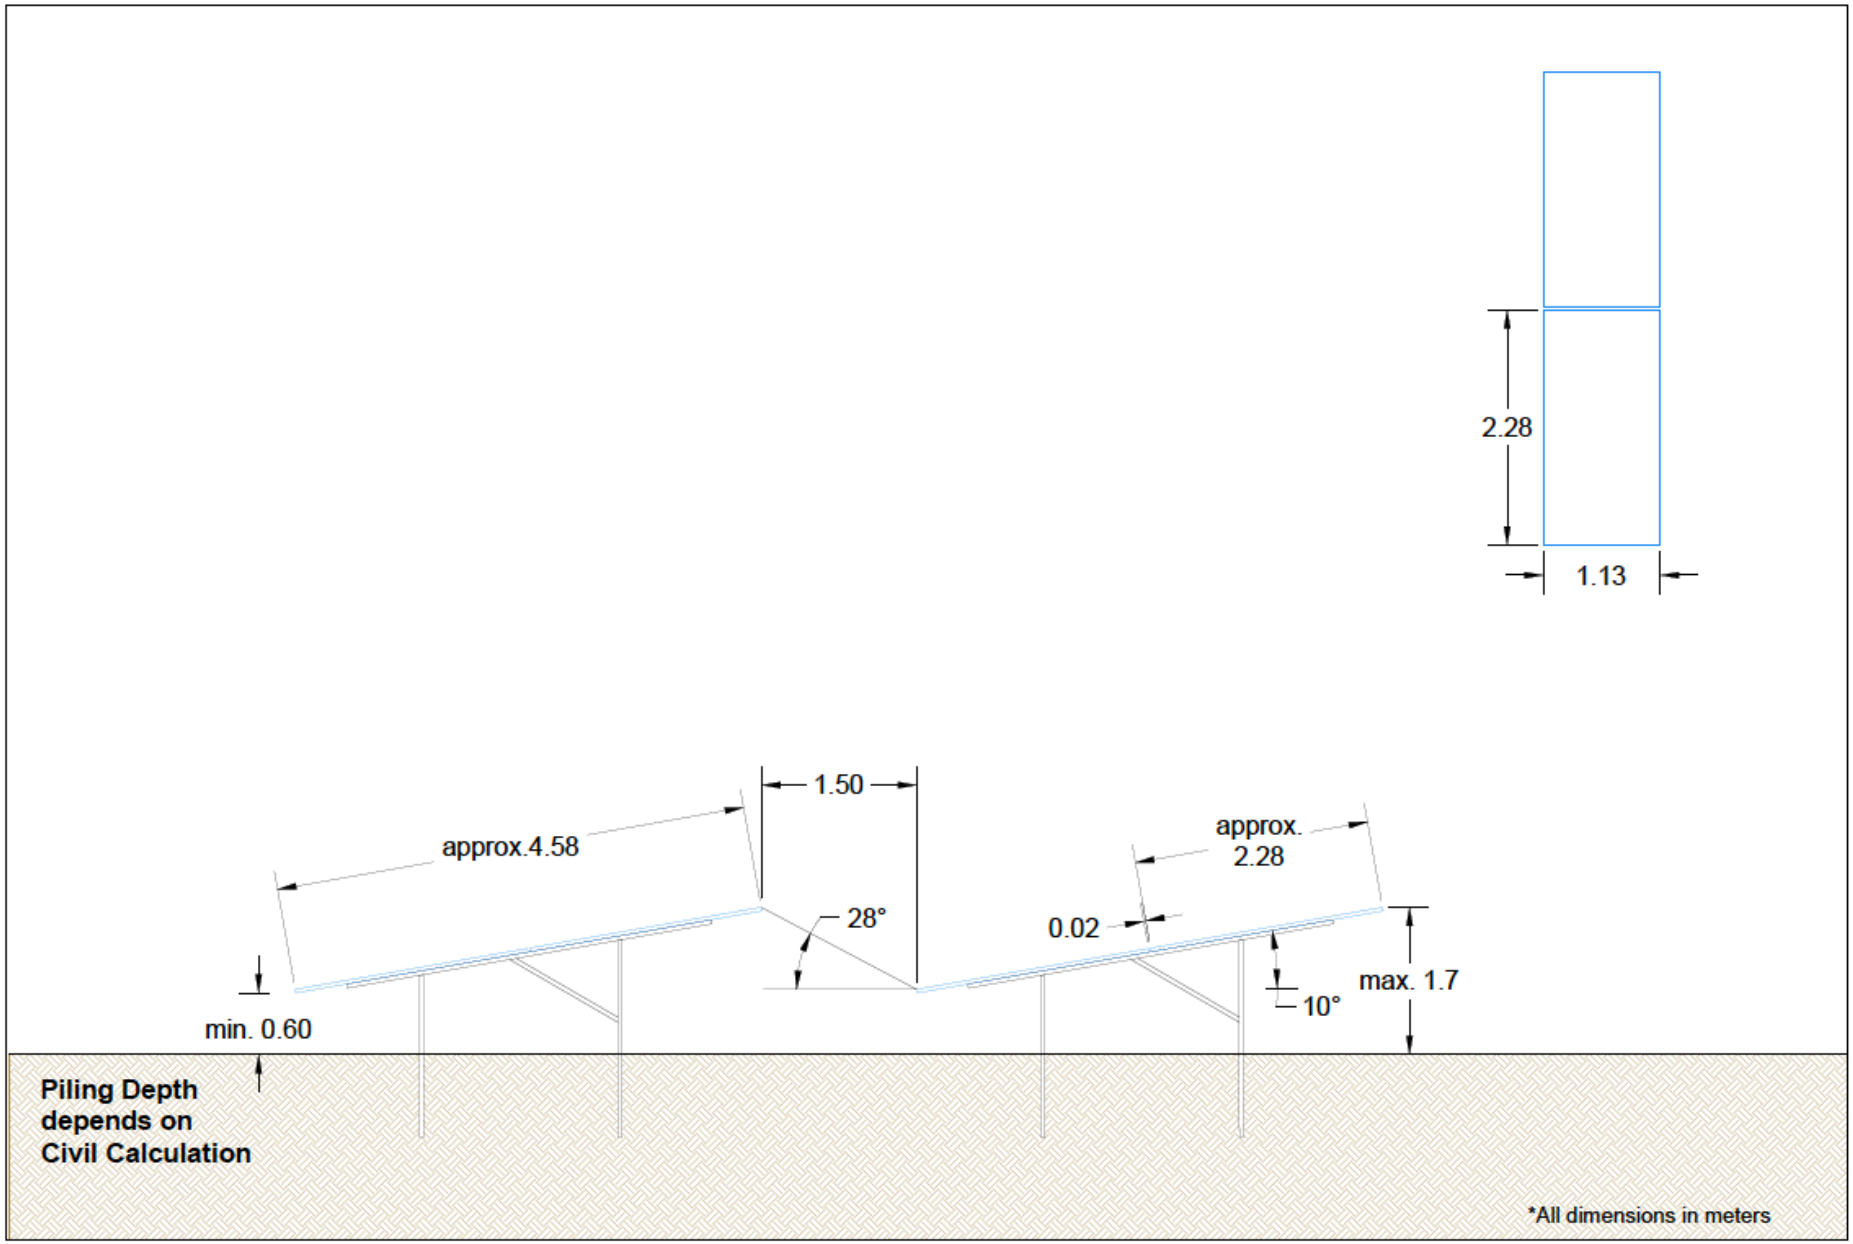

ISSUE REV	DD	MM	YYYY	REVISION DESCRIPTION	DRAWN BY	CHECKED BY	APPROVED BY
C							
B							
A	15	09	2023	Row distance and tilt angle changed to 1.5m and 10deg respectively.	DDE	BSM	
0	10	01	2023	Details of PV table for Permit			

REVISION DATE

ENGINEERED BY

SCALE 1 : 75 | PAPER SIZE A4

This document is confidential. The copyright is vested in Vattenfall, Amsterdam, the Netherlands. All rights reserved.
Neither the whole nor any part of this document may be disclosed to any third party or reproduced, stored in any retrieval system or transmitted in any form or by any means (electronic, mechanical, reprographic, recording or otherwise) without the prior written consent of the copyright owner. 2018.

VATTENFALL

TITLE

PV @ Panderweg-Oost

PV Table Cross Section

ASSETCODE	DISC.CDE	DOC.TYPE CDE	PREFIX	DOCUMENT NUMBER	SHEET NR	REVISION
--	--	--	--	--	01	A

SIZE A3